DISTRICT	COUNTY	ROUTE	SECTION	SHEET
2-0	JUNIATA	0075	A03	1 OF 4
BOROUGH OF PORT ROYAL				

REVISION NUMBER	REVISIONS	DATE	BY	APPROVED

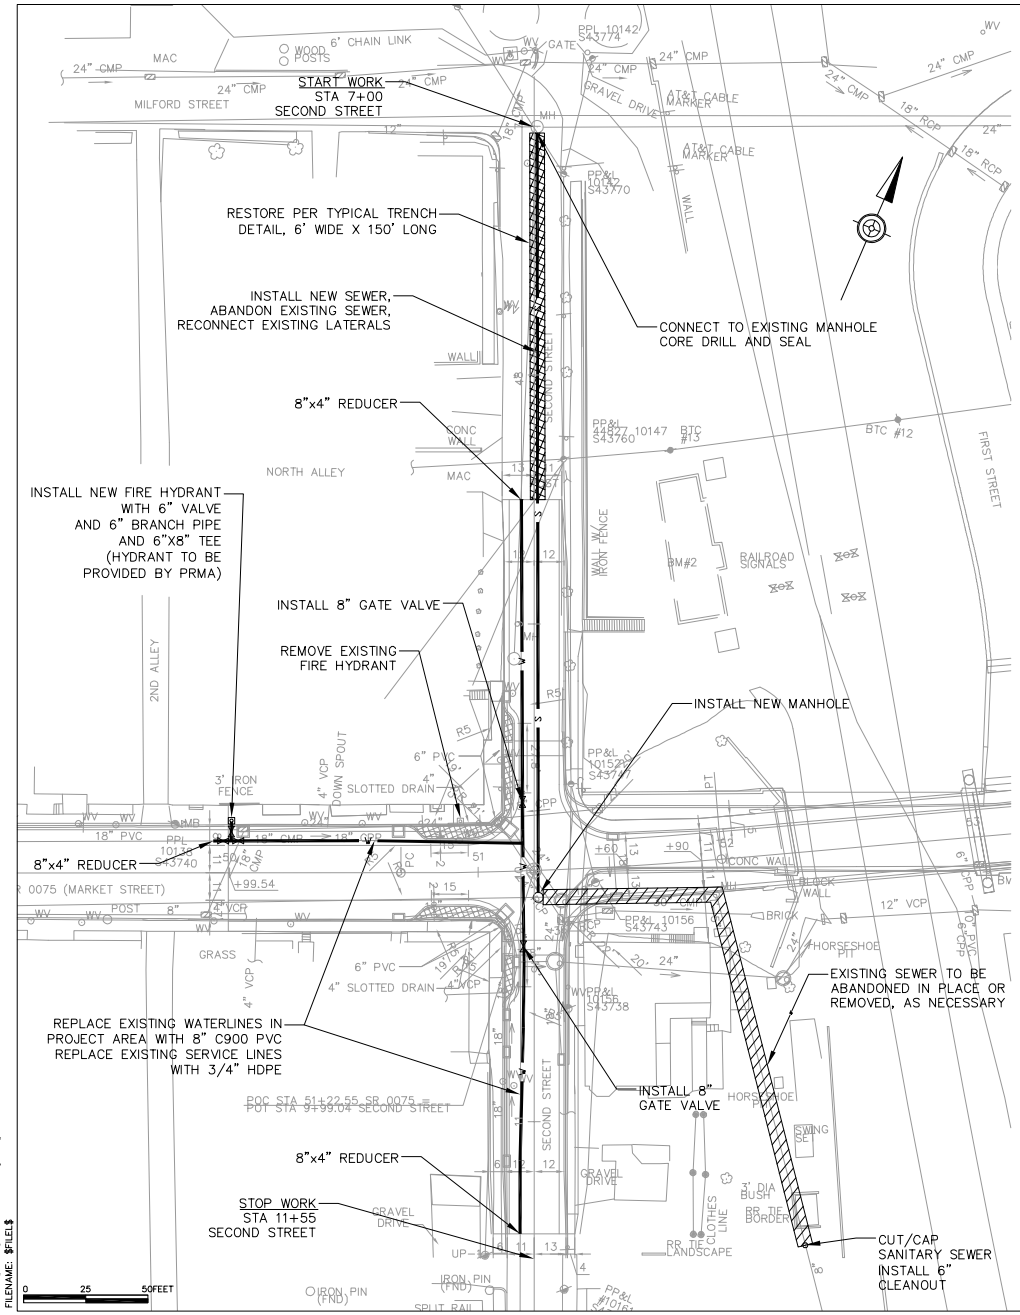

GENERAL NOTES:

1. ALL EXISTING UTILITIES AND OTHER FEATURES SHOWN WERE OBTAINED FROM EXISTING RECORDS, FIELD OBSERVATIONS, AND TOPOGRAPHIC SURVEY. EXISTING FEATURES MAY NOT BE COMPLETE. CONTRACTOR SHALL CHECK EXISTING CONDITIONS, VERIFY ALL NECESSARY DIMENSIONS, AND VERIFY LOCATION AND DEPTH OF ALL EXISTING UTILITIES BEFORE BEGINNING WORK.
2. CONTRACTOR SHALL CONTACT PA ONE CALL (800-242-1776) PRIOR TO DIGGING.
3. CONTRACTOR SHALL CONTACT THE PORT ROYAL MUNICIPAL AUTHORITY (717-527-2711) PRIOR TO CONSTRUCTION OF WATER OR SANITARY SEWER FACILITIES. CONTRACTOR SHALL COORDINATE WORK WITH THE AUTHORITY PRIOR TO MAKING CONNECTIONS TO EXISTING FACILITIES.
4. CONTRACTOR IS RESPONSIBLE FOR ALL NECESSARY STAKEOUT.
5. FOREIGN MATERIAL SHALL BE PREVENTED FROM ENTERING THE EXISTING SEWER SYSTEM.
6. TRENCHES SHALL BE BACKFILLED PER DETAILS, AND ALL DISTURBED AREAS SHALL BE RESTORED PER NOTES AND DETAILS..
7. INSTALL ALL NEW SANITARY SEWERS TO THE GRADES SHOWN ON THE PLANS. GRADES MUST BE SET USING A LASER.
8. CONTRACTOR SHALL PROVIDE ALL NECESSARY FITTINGS AND APPURTENANCES REQUIRED TO INSTALL WATER PIPING.
9. CONTRACTOR SHALL COORDINATE EXACT LOCATION OF FIRE HYDRANT WITH THE AUTHORITY.
10. THE CONTRACTOR SHALL SUPPLY TO THE AUTHORITY A RECORD DRAWING SHOWING THE 'AS BUILT' CONDITIONS OF THE WATER AND SANITARY SEWER FACILITIES.

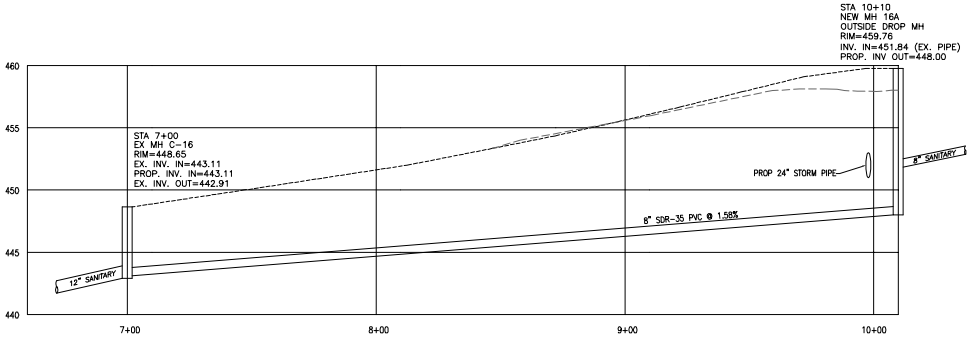

SECOND ST SANITARY SEWER PROFILE

HORIZONTAL 0 25 50FEET

VERTICAL 0 5 10FEET

COMMONWEALTH OF PENNSYLVANIA
REGISTERED PROFESSIONAL
KARL J SHELLENBERGER
ENGINEER
PE071652

04/02/2021

UTILITY RELOCATION PLAN

DATE: $DATE$
FILENAME: $FILEL$
TIME: $TIME$